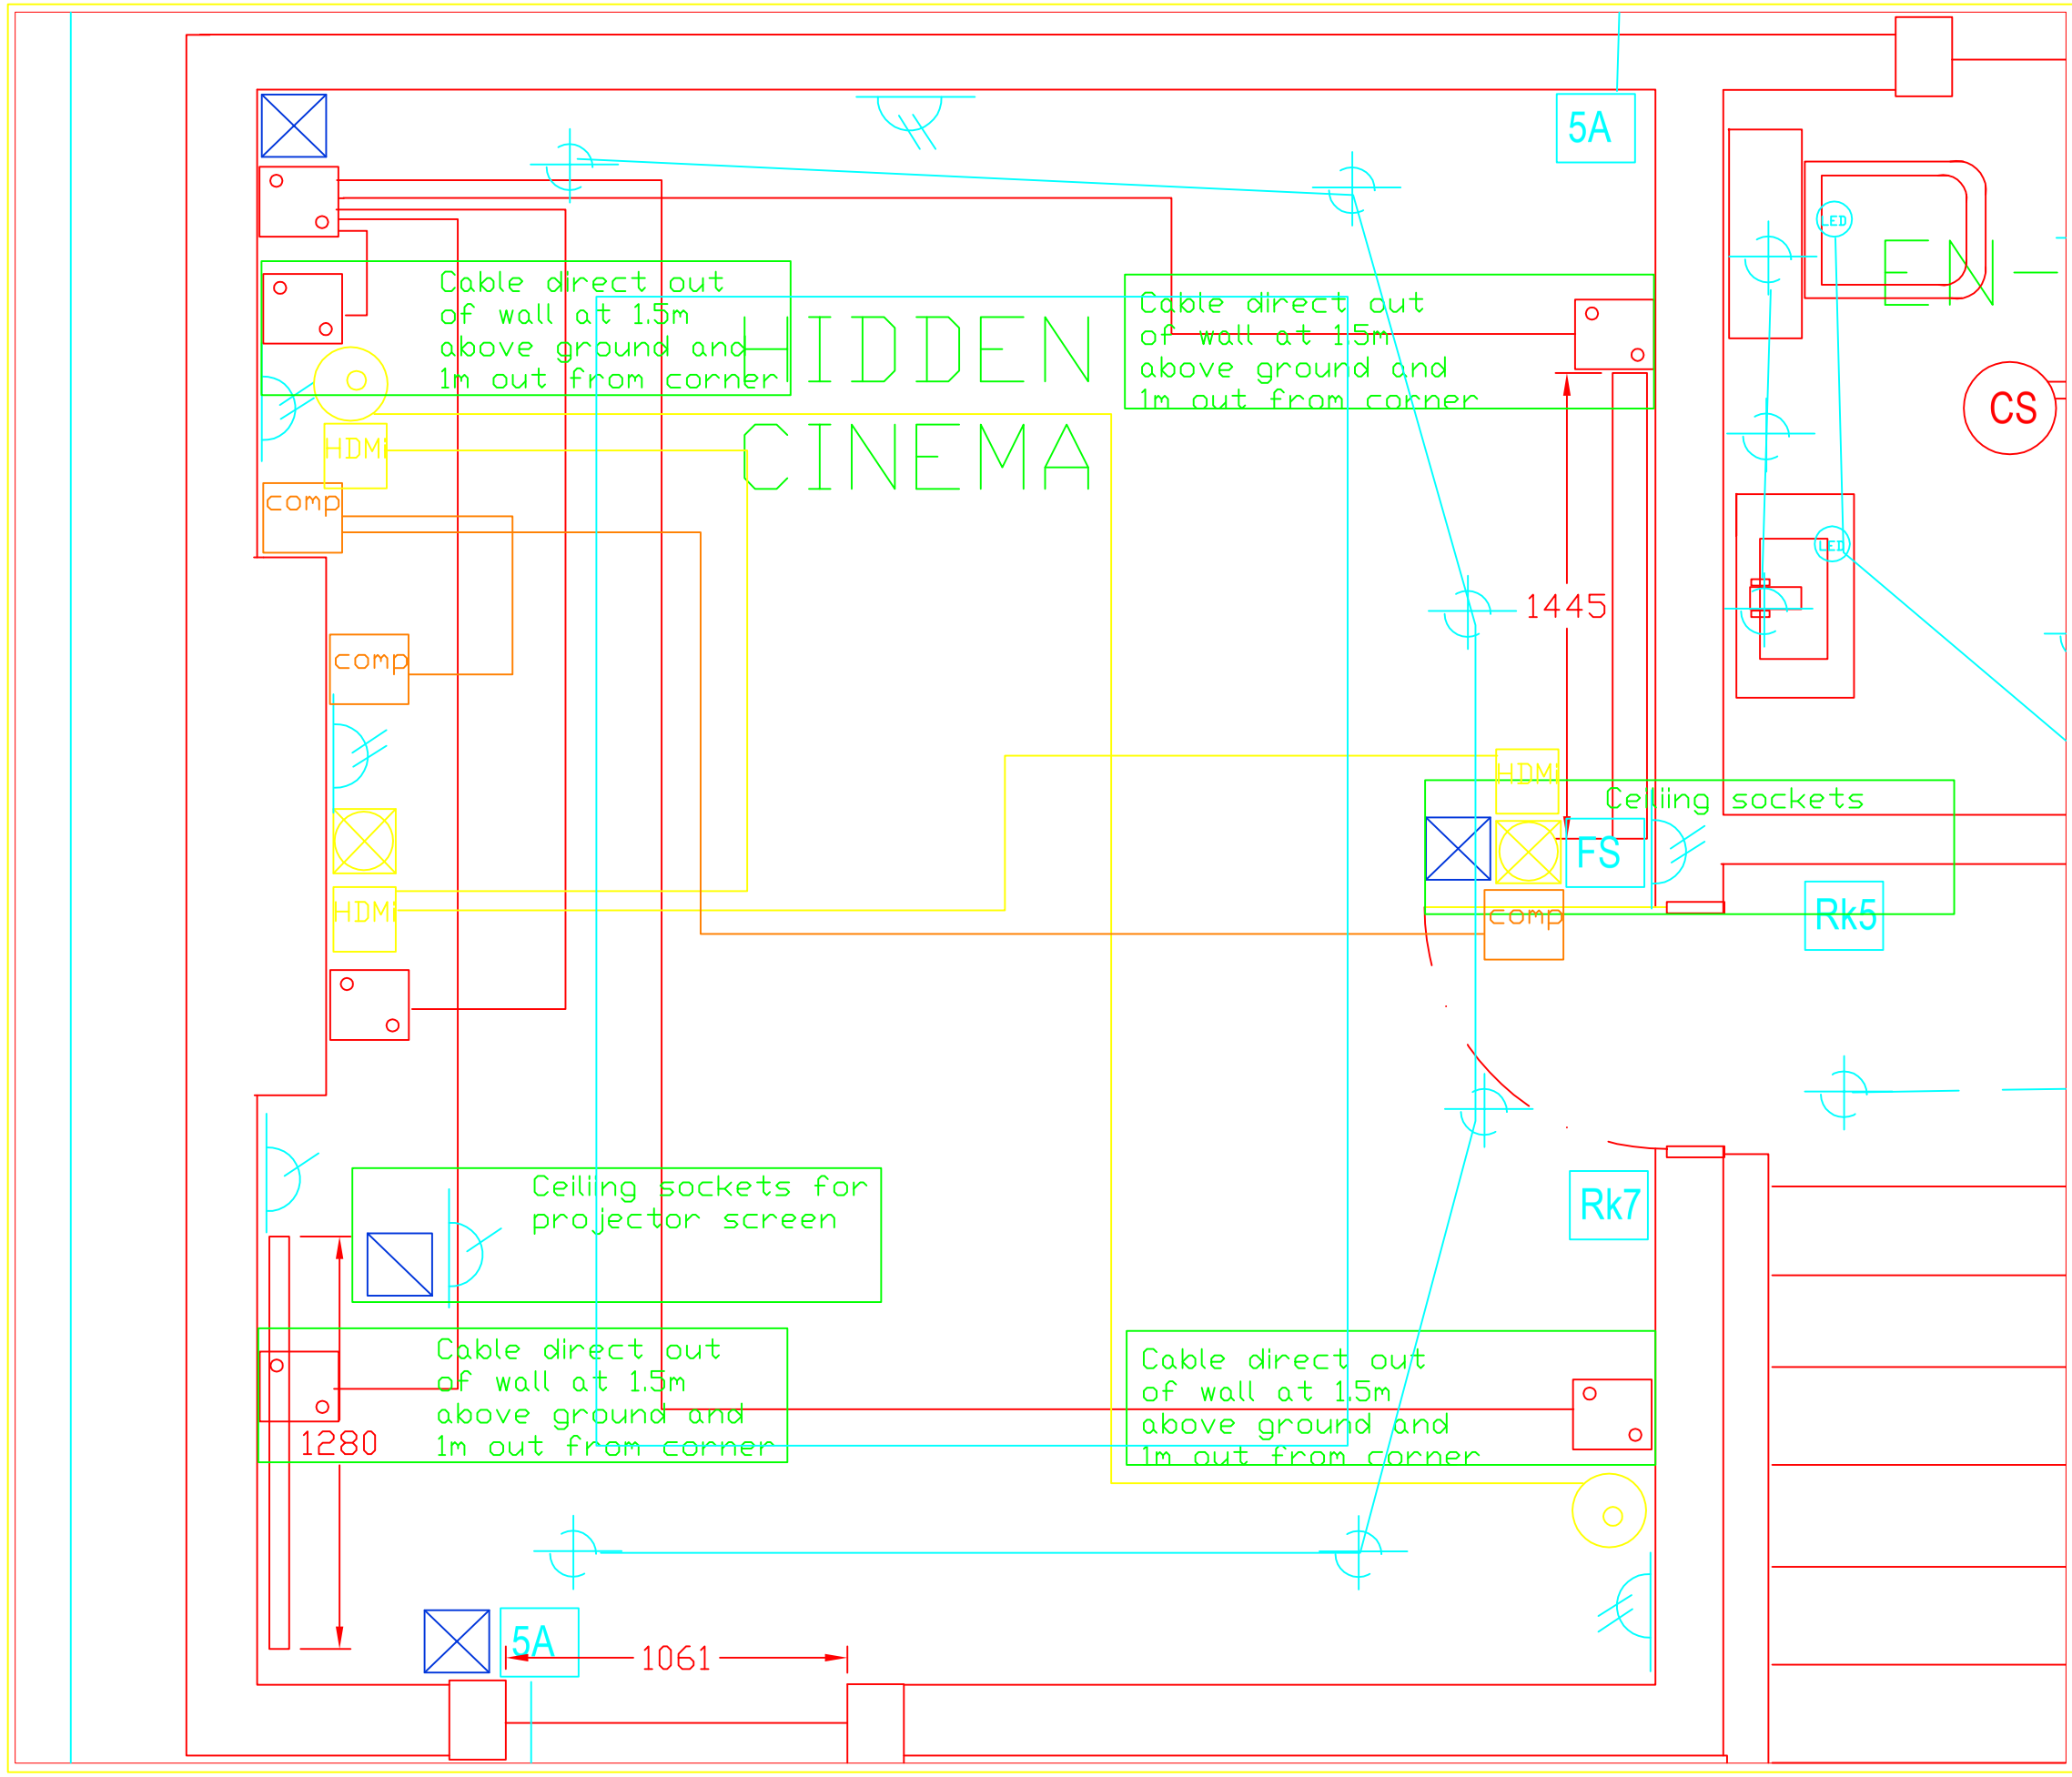

Notes:

Rev.	Description.	Date.

Client: David Long

Job: Show room

Drawing Title: Hidden Cinema

FINITE SOLUTIONS
DIGITAL CONSULTANCY

Cannon Suite
Pavilion Business Centre
Stanningley Road
Leeds
LS28 6NB

Tel: 0113 255 4765
Fax: 0113 255 4742
Email: info@finitesolutions.co.uk
Web: www.finitesolutions.co.uk

Date: 12-2-2008 | Plot Date: 2-12-2008

Scale: Do not scale from this drawing | CAD File:

Drawing Number: 1 | Rev. 1